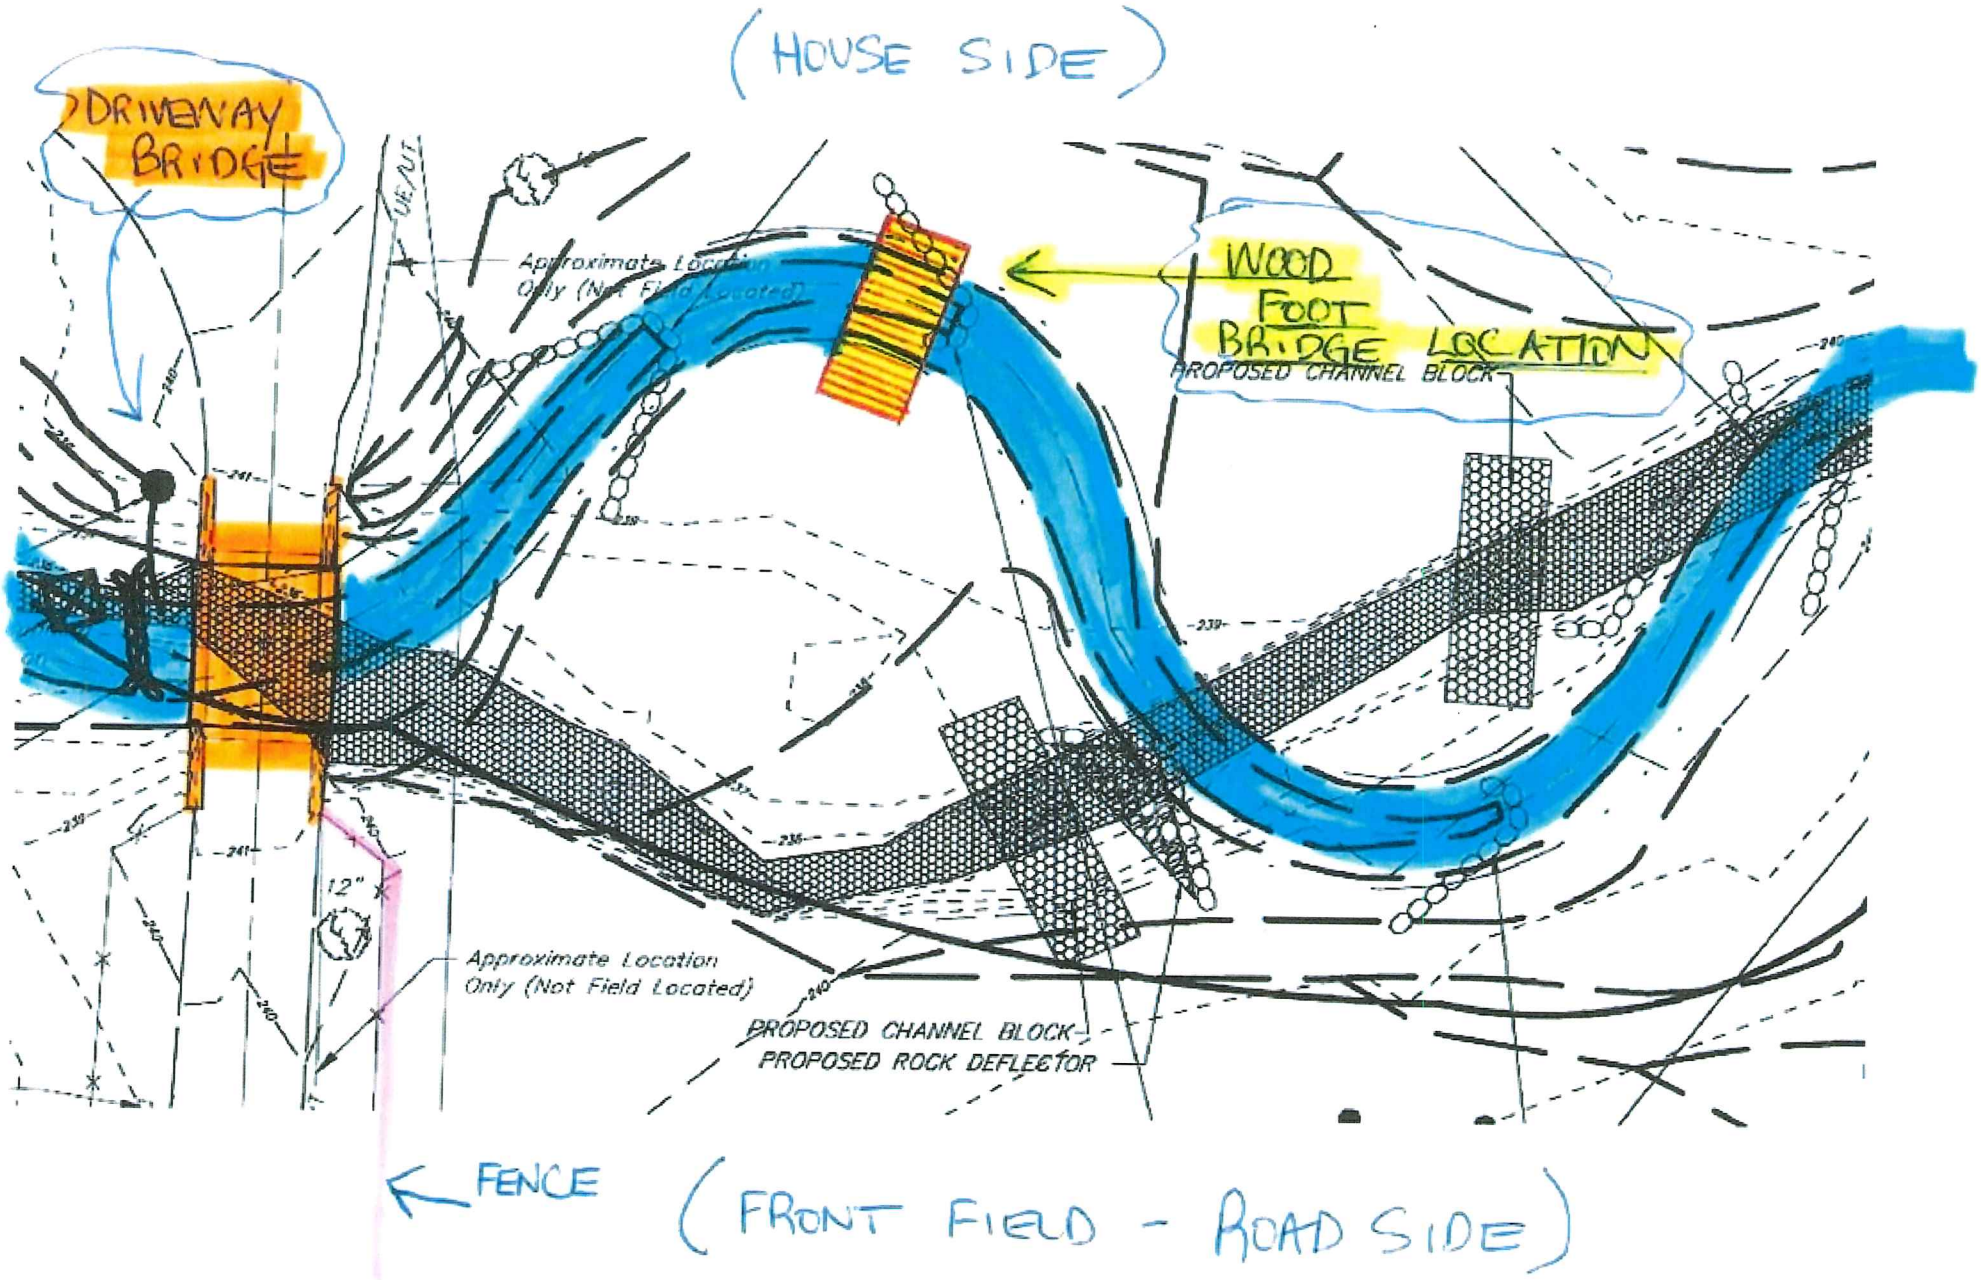
(HOUSE SIDE)
DRIVEWAY BRIDGE
Approximate Location Only (Not Field Located)
WOOD FOOT BRIDGE LOCATION
PROPOSED CHANNEL BLOCK
12"
Approximate Location Only (Not Field Located)
PROPOSED CHANNEL BLOCK
PROPOSED ROCK DEFLECTOR
FENCE
(FRONT FIELD - ROAD SIDE)