SR 2020 TRUCK DETOUR PLAN

DISTRICT	COUNTY	ROUTE	SECTION	SHEET
6-0	CHESTER	2020	CBA	14 OF 36
EAST CALN TOWNSHIP				

REVISION NUMBER	REVISIONS	DATE	BY	APPROVED

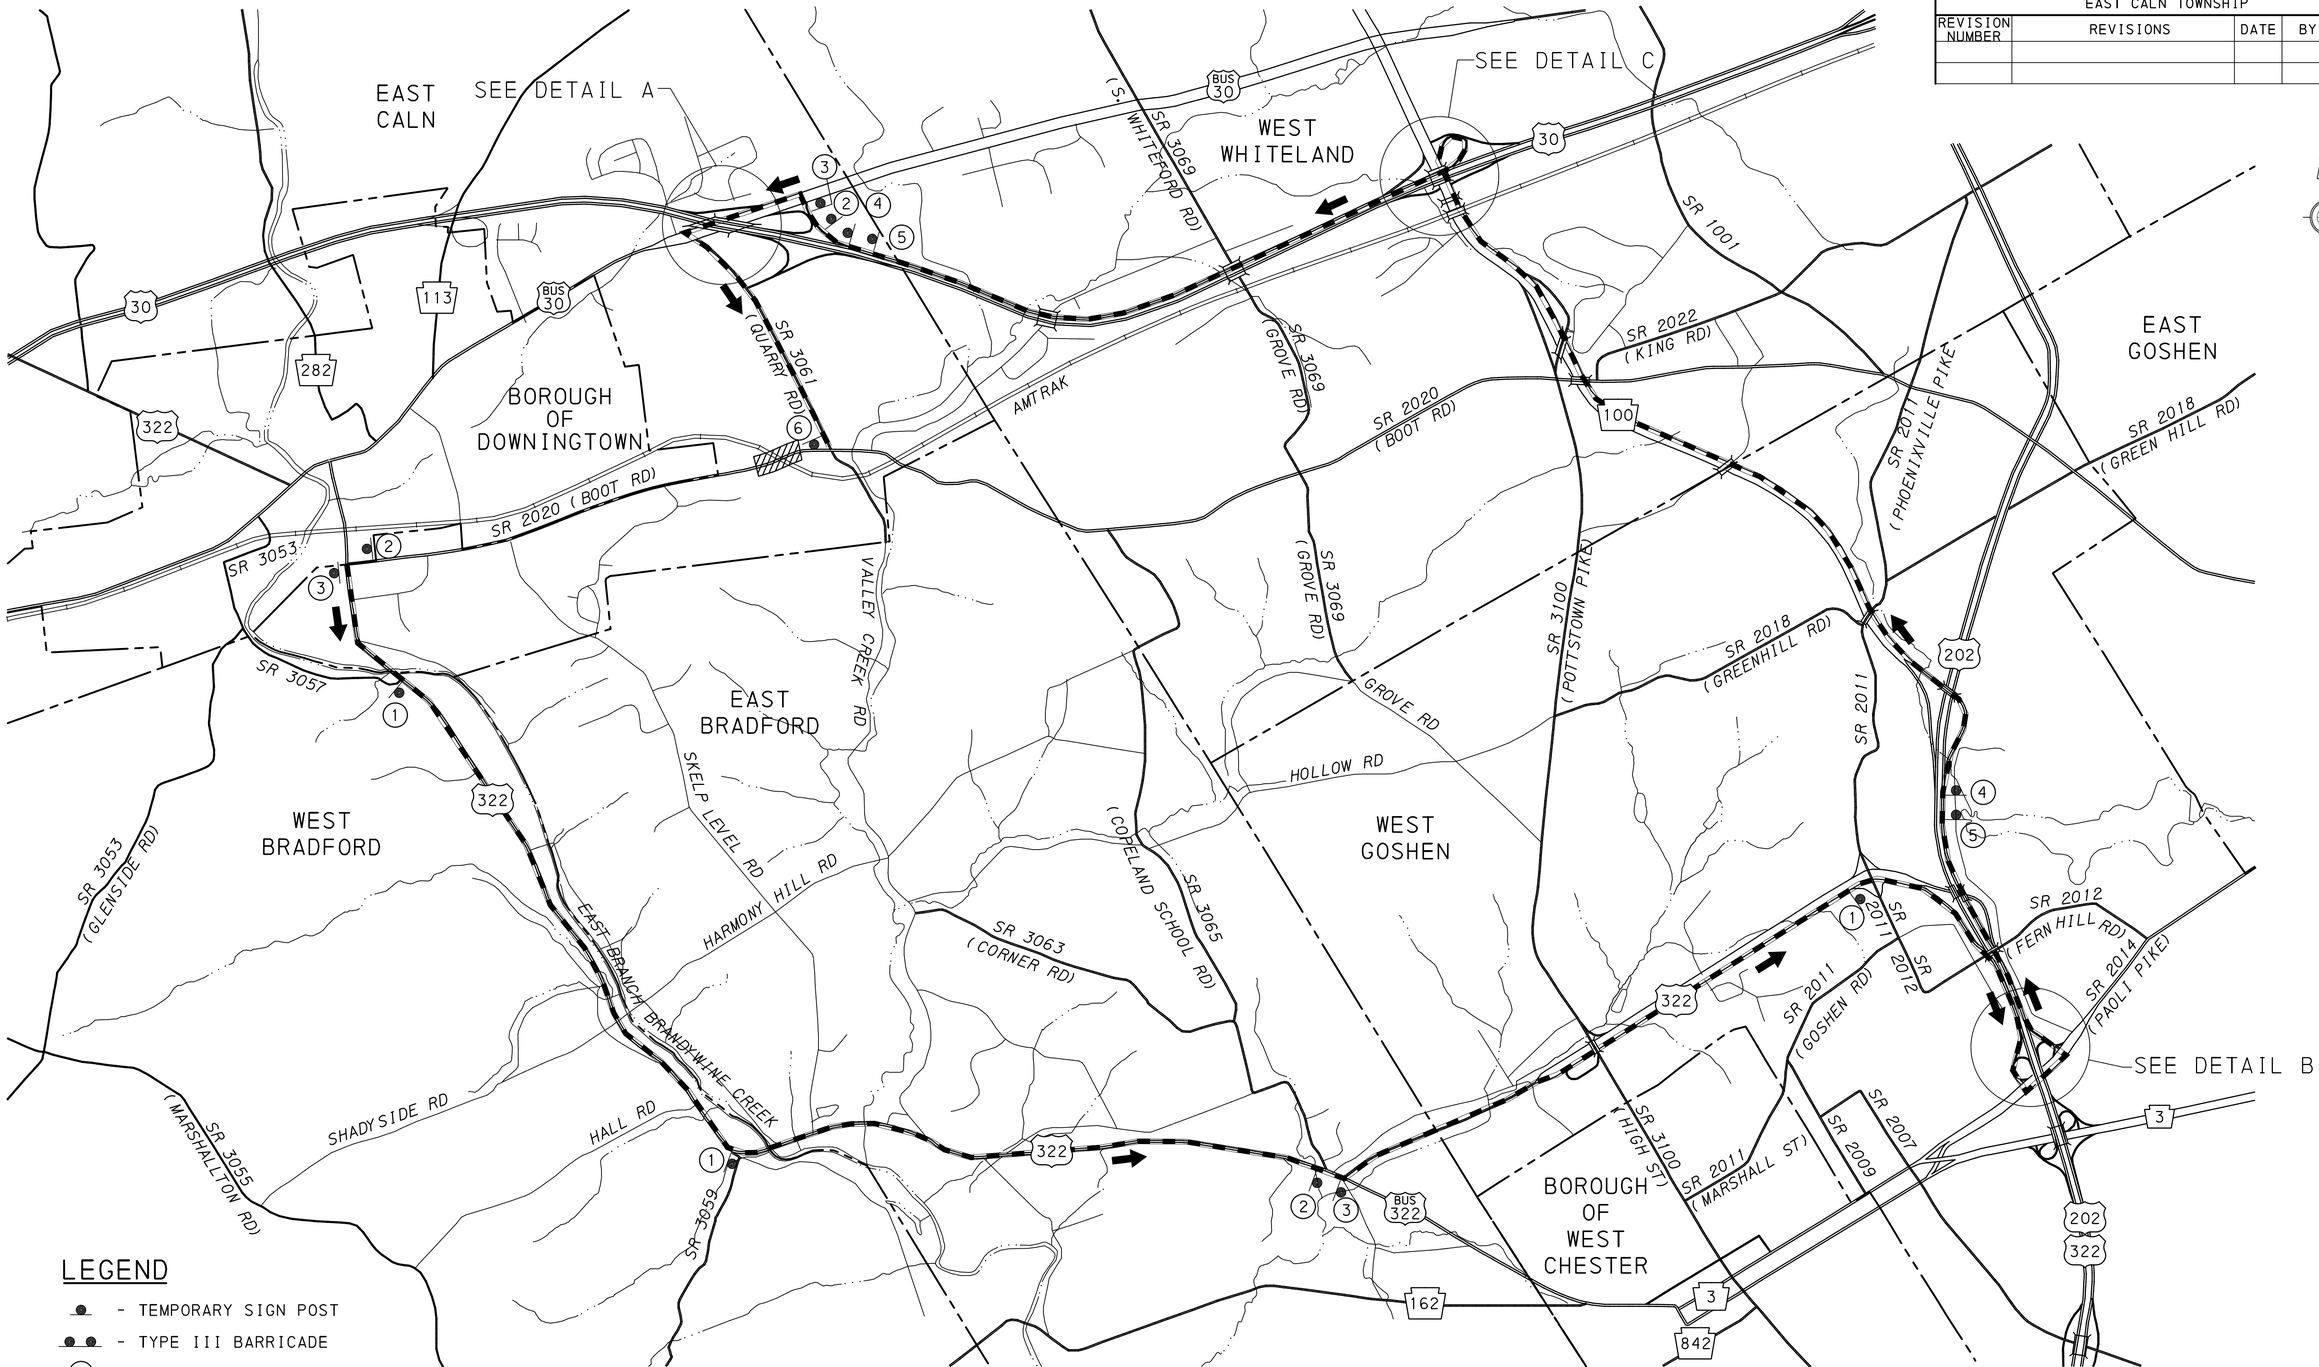

LEGEND

- ● - TEMPORARY SIGN POST
- ●● - TYPE III BARRICADE
- (4) - SIGN NUMBER
- ▬▬ - PROPOSED DETOUR ROUTE (APPROXIMATELY 17.2 MILES)
- ← - TRAFFIC FLOW DIRECTION
- ▨ - WORK AREA

SCALE
0 1500 3000 FEET

TRAFFIC CONTROL PLAN

COMMONWEALTH OF PENNSYLVANIA
REGISTERED PROFESSIONAL
STERLING R. FEESER JR.
ENGINEER
PE-052957-E

DATE: 10/14/2020 TIME: 10:21:11 AM
FILENAME: N:\57748-00-BootRoad\Drawings\TrafficPlan\Details\2020CBA-TC-TRUCK-DET-01.dgn